
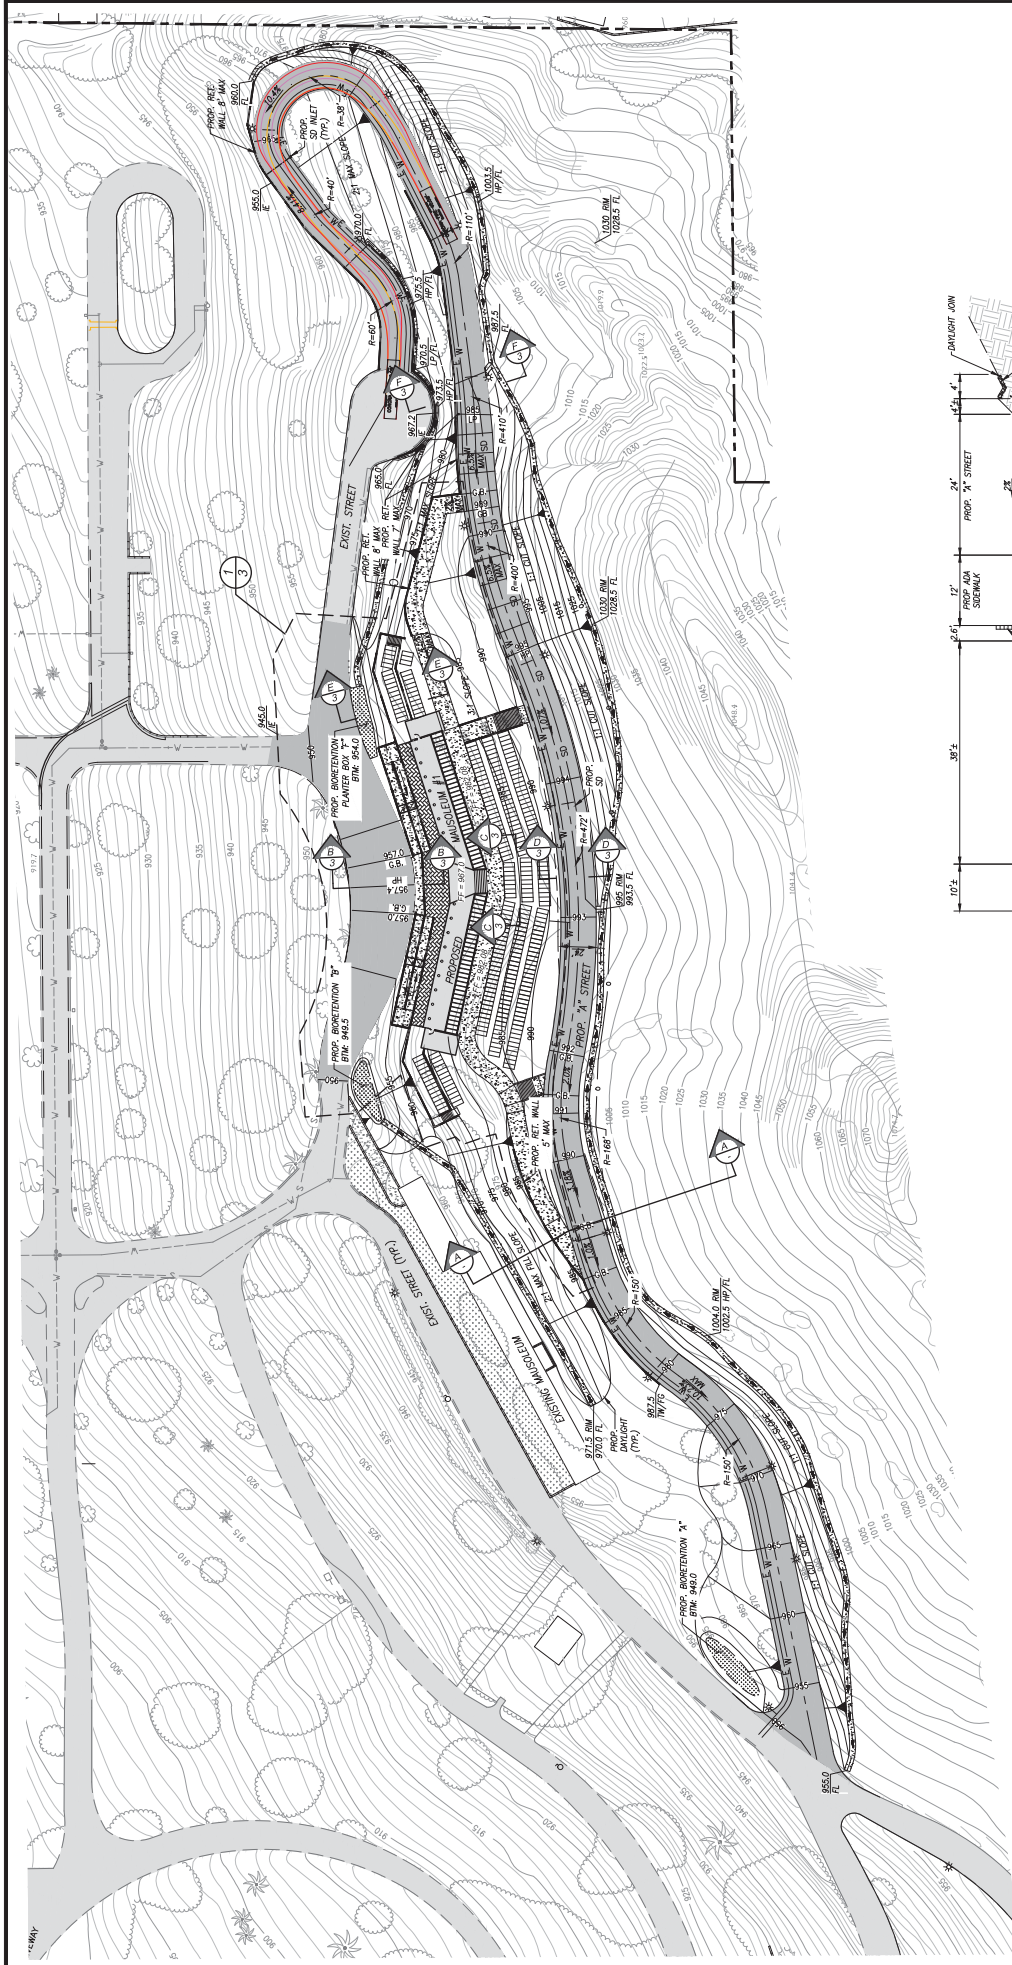
 



SECTION A-A

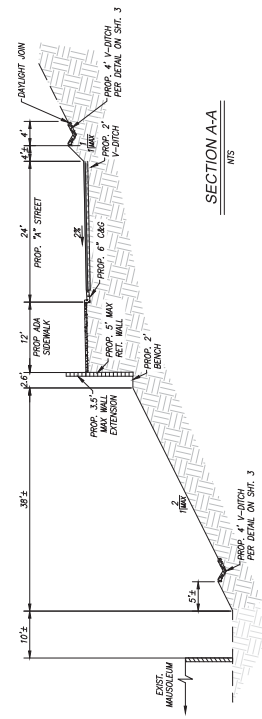

AMERICAN & BROSCH CONSULTANTS
CITY OF RIVERSIDE
PLANNING DIVISION
APPROVED BY: _____ DATE: _____
DESIGNED BY: LIBI DRAWN BY: LIBI CHECKED BY: MEB

IMPORTANT NOTICE
THIS PLAN IS THE PROPERTY OF AMERICAN & BROSCH CONSULTANTS. IT IS TO BE USED ONLY FOR THE PROJECT AND LOCATION SPECIFICALLY IDENTIFIED HEREON. IT IS NOT TO BE REPRODUCED, COPIED, OR TRANSMITTED IN ANY FORM OR BY ANY MEANS, ELECTRONIC OR MECHANICAL, INCLUDING PHOTOCOPYING, RECORDING, OR BY ANY INFORMATION STORAGE AND RETRIEVAL SYSTEM, WITHOUT THE WRITTEN PERMISSION OF AMERICAN & BROSCH CONSULTANTS.
1-800-227-2600

CITY BUSINESS CERT. NO. 0105482 EXP. 09/30/2018
CONCEPTUAL GRADING PLAN
OLIVEWOOD MEMORIAL PARK
PROPOSED ACCESS ROAD
& MAUSOLEUM EXPANSION
3300 CENTRAL AVE., RIVERSIDE, CA
DATE OF PL014-5-2018
PWXX-XXXX
WIDID #TBD
SHEET 2 OF 3

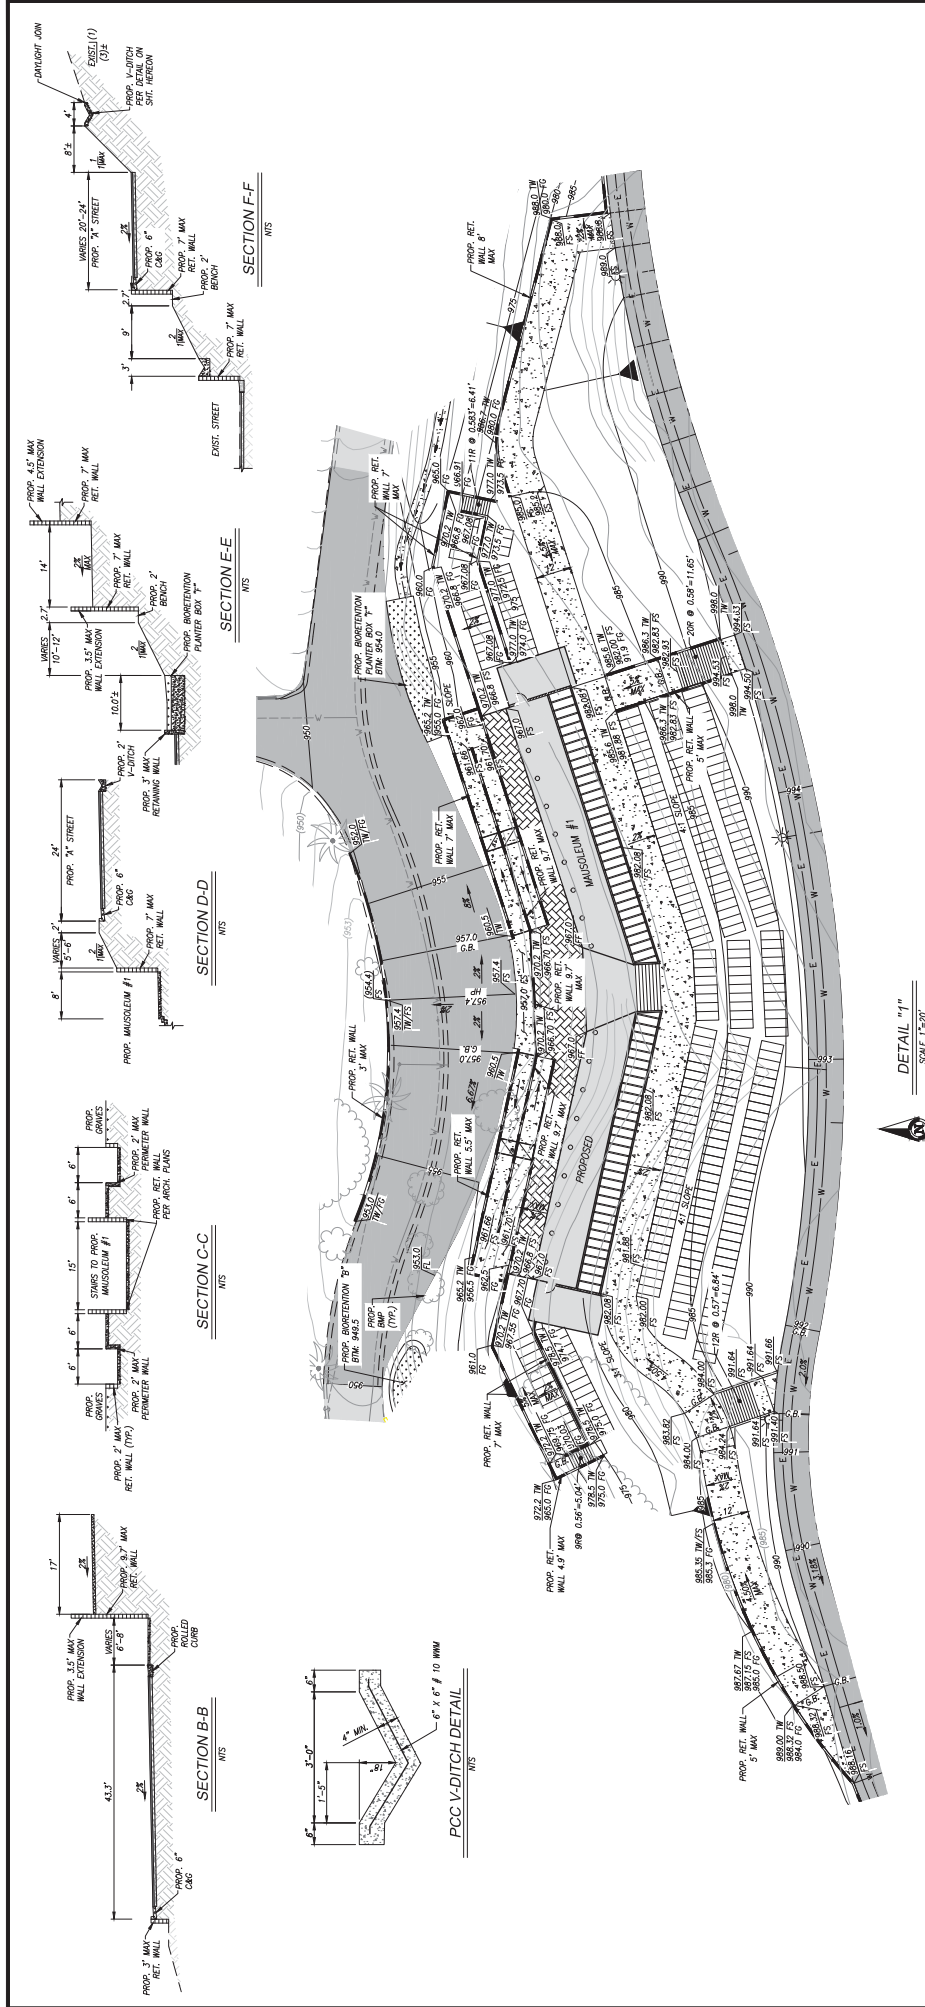


DATE OF PLOT: 4-5-2018		PWXX-XXXX	
CITY BUSINESS CERT. NO. 0105462 EXP. 09/30/2018		WIDTH #TBD	
CONCEPTUAL GRADING PLAN OLIVEWOOD MEMORIAL PARK PROPOSED ACCESS ROAD & MAULSOLEUM EXPANSION			
3300 CENTRAL AVE., RIVERSIDE, CA		SHEET 3 OF 3	
HORIZONTAL SCALE: NOTED		VERTICAL SCALE: NOTED	

[illegible]

Williams & Morrow Consulting Engineers
10000 Highway 100, Suite 200, Richmond, BC V6V 2G9
TEL: 604-273-1111 FAX: 604-273-1112
WWW.WILLIAMS-AND-MORROW.COM

WILLIAM D. BROOKS
 R.C.E. No. C53114 expires 6/30/17

IMPORTANT NOTICE
Section 4216-0217 of the Government Code
prohibits the disclosure of this information.
Number to be listed below a
"Permitted to Record" will be void.
For further information, call
CALL TOLL FREE
48 HOURS BEFORE YOU DIE
UNDERGROUND SERVICE ALERT
1-800-227-2600

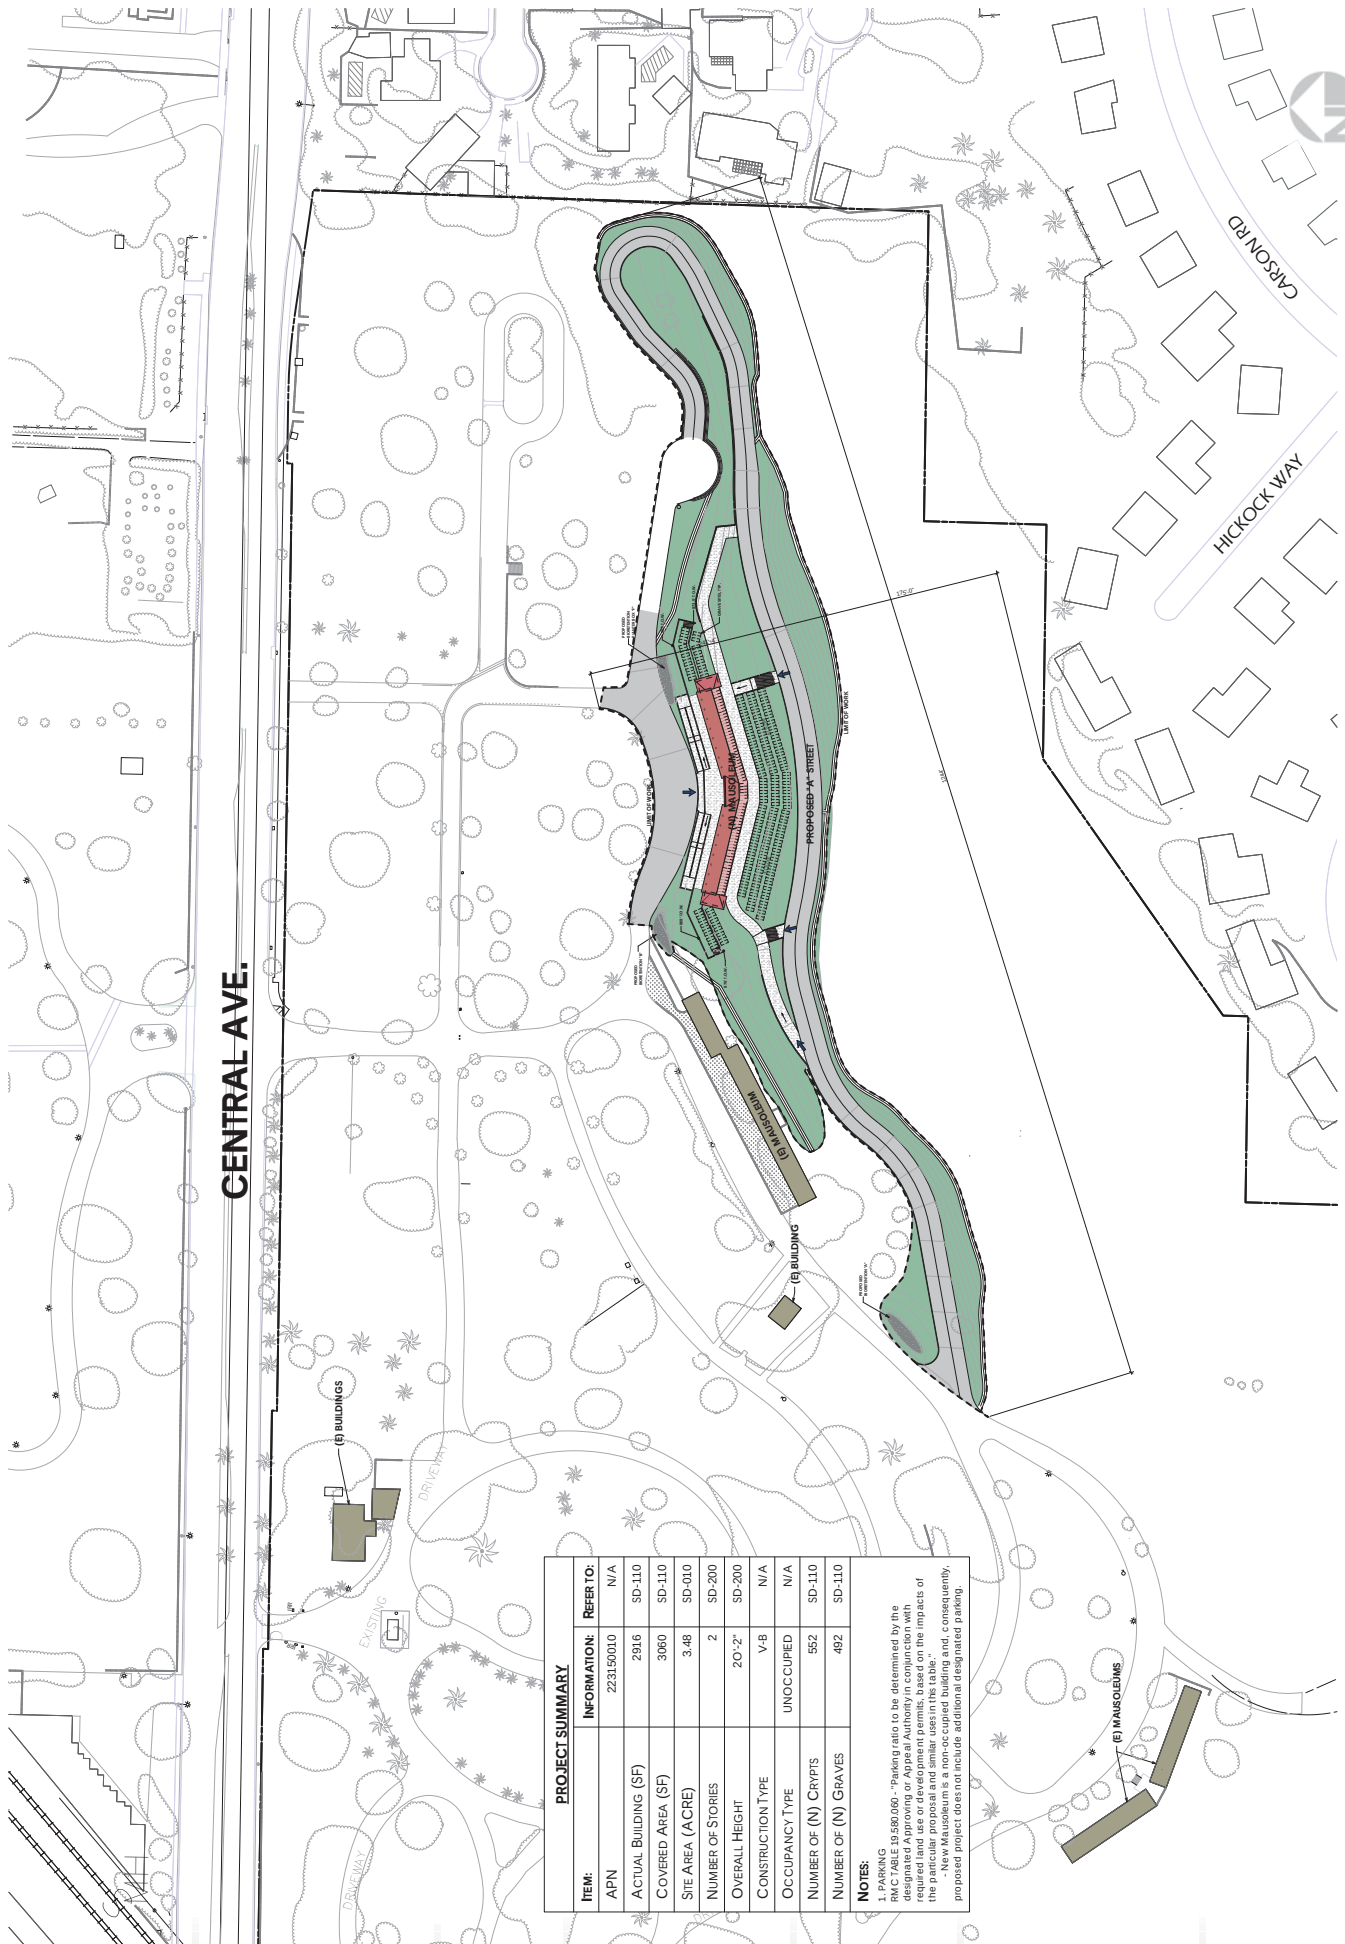

PROJECT SUMMARY			REFER TO:
ITEM:	INFORMATION:		
APN	2231 950110	N/A	
ACTUAL BUILDING (SF)	2916	SD-110	
COVERED AREA (SF)	3060	SD-110	
SITE AREA (ACRE)	3.48	SD-010	
NUMBER OF STORIES	2	SD-200	
OVERALL HEIGHT	20'-2"	SD-200	
CONSTRUCTION TYPE	V-B	N/A	
OCCUPANCY TYPE	UNOCCUPIED	N/A	
NUMBER OF (N) CRYPTS	562	SD-110	
NUMBER OF (N) GRAVES	482	SD-110	
NOTES:			
1. PARKING RMC PARKING 19,530,090 - "parking ratio to be determined by the designated Approving or Appr'd Authority in conjunction with required land use or development permits, based on the impacts of the proposed project on the surrounding area." 2. New Mausoleum is a non-occupied building and, consequently, proposed project does not include additional designated parking.			

NOTES:

..PARKING
MCMC TABLE 19.580.060 - "Parking ratio to be determined by the designated Approving or Appeal Authority in conjunction with required land use or development permits, based on the impacts of the particular proposal and similar uses in this table."



P18-0085, Exhibit 6 - Project Plans


Client: **Olivewood Memorial Park**
3300 Central Avenue
Riverside, CA 92506



Architect: **Holt Architects**
70-225 Highway 111, Suite D
Rancho Mirage, CA 92270


Olivewood Memorial Park - **SD-011**
New Mausoleum
Site Plan - Enlarged
Scale: 3/32" = 1'-0"
Date: 06.08.2018




HOLT
ARCHITECTURE

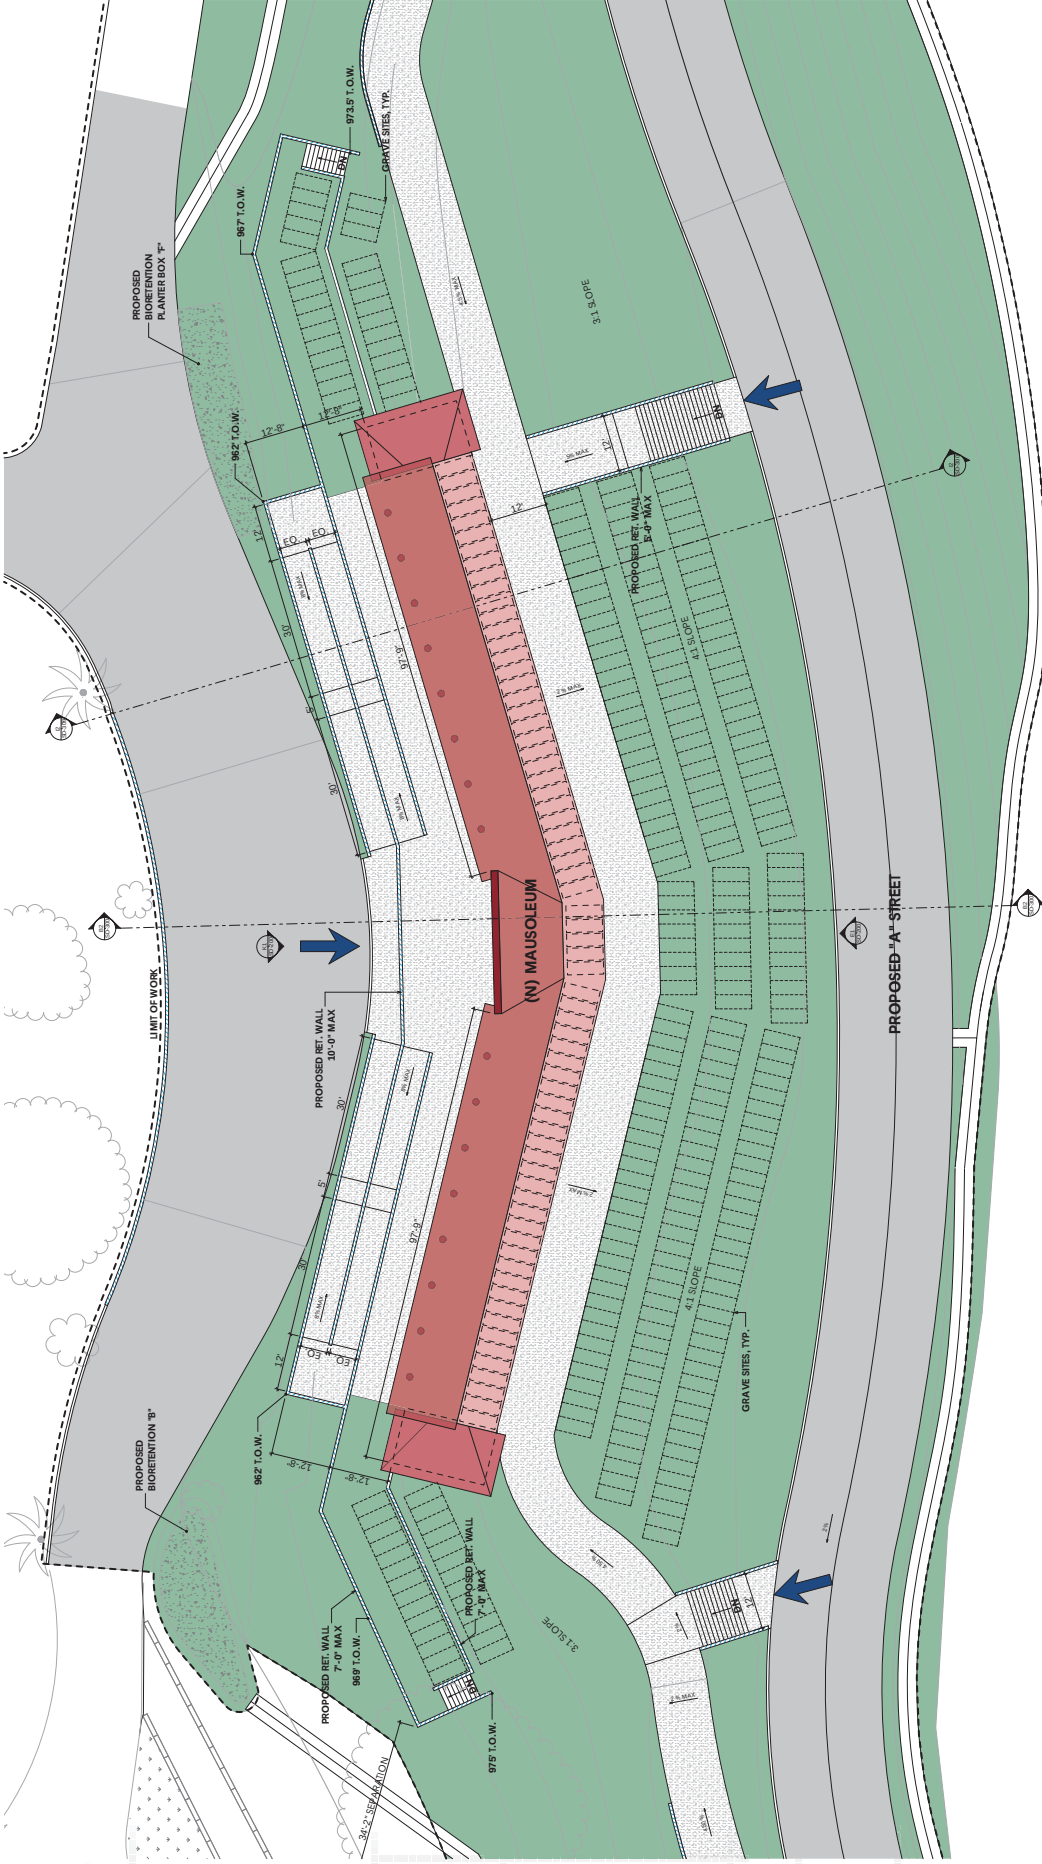

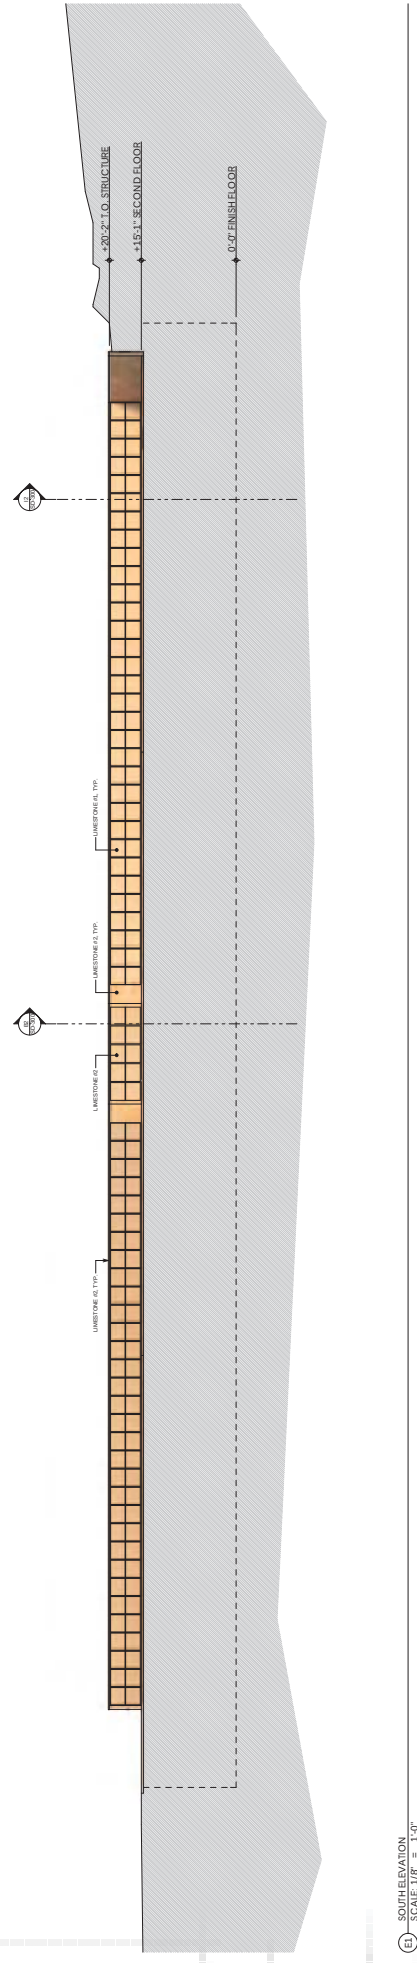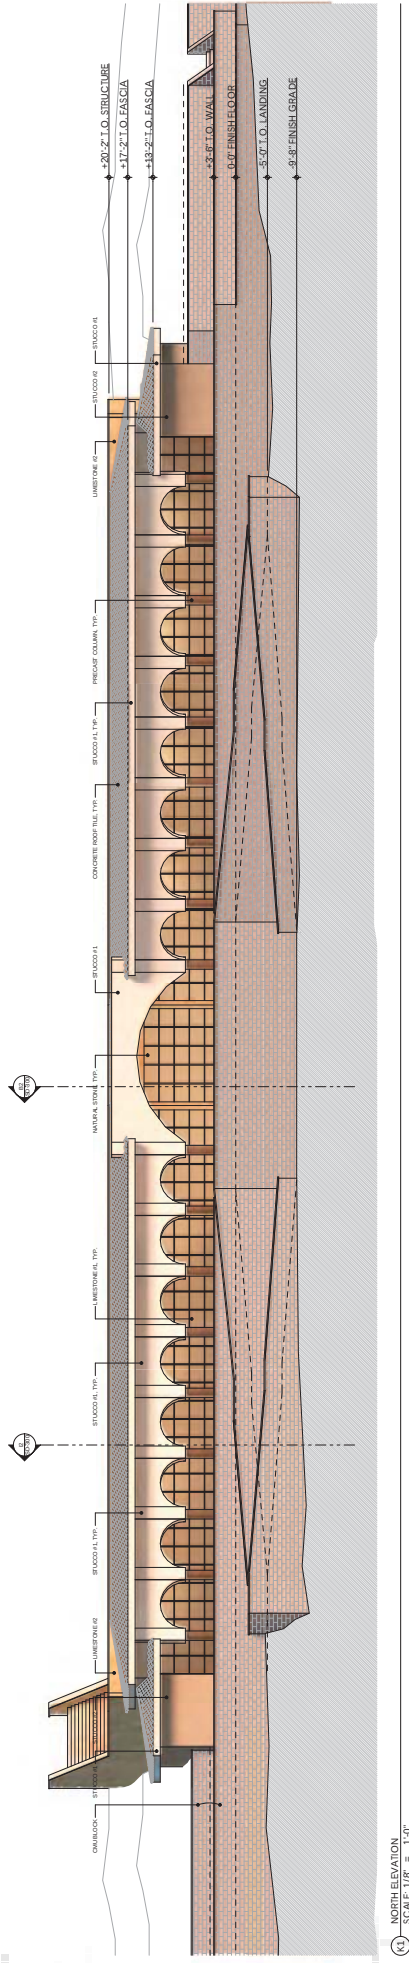[illegible]

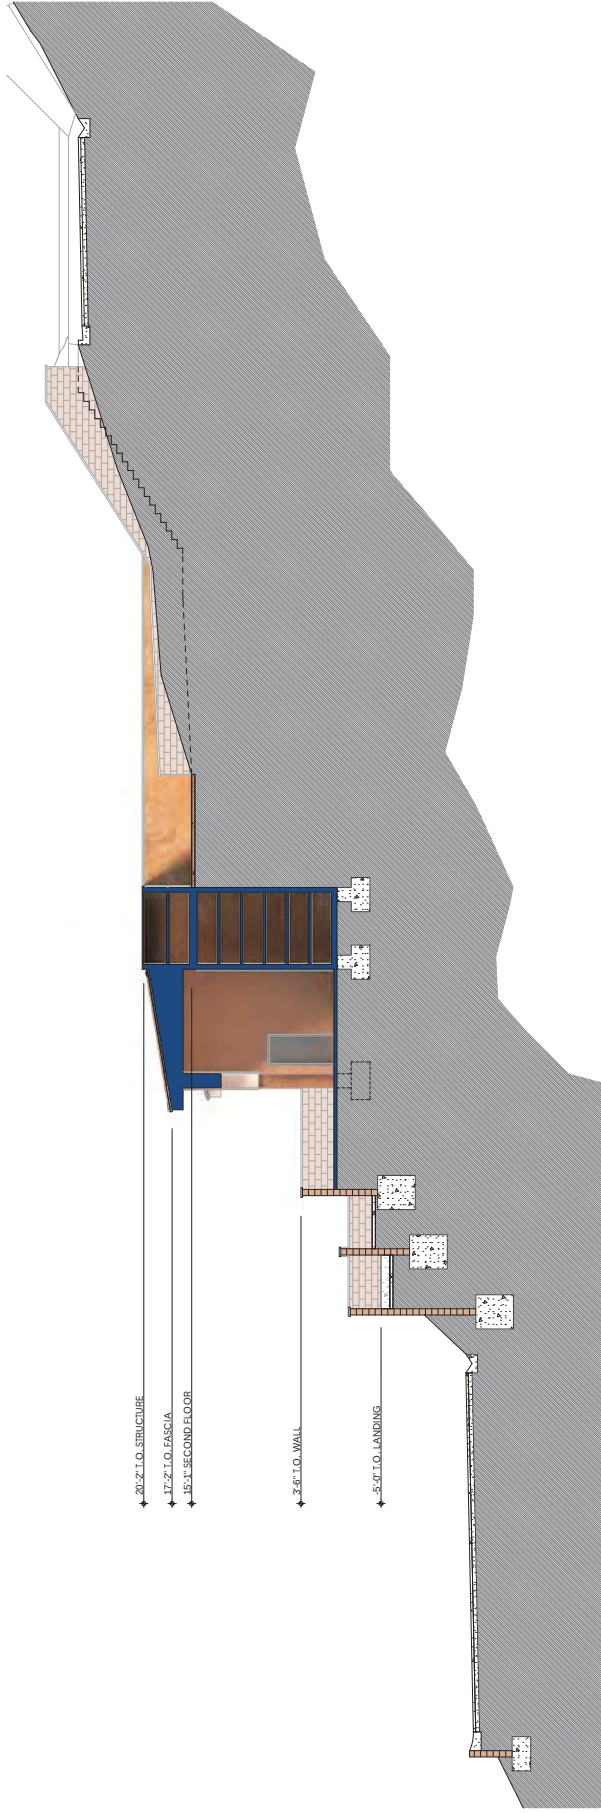

SECTION - CRYPT
SCALE: 3/16" = 1'-0"

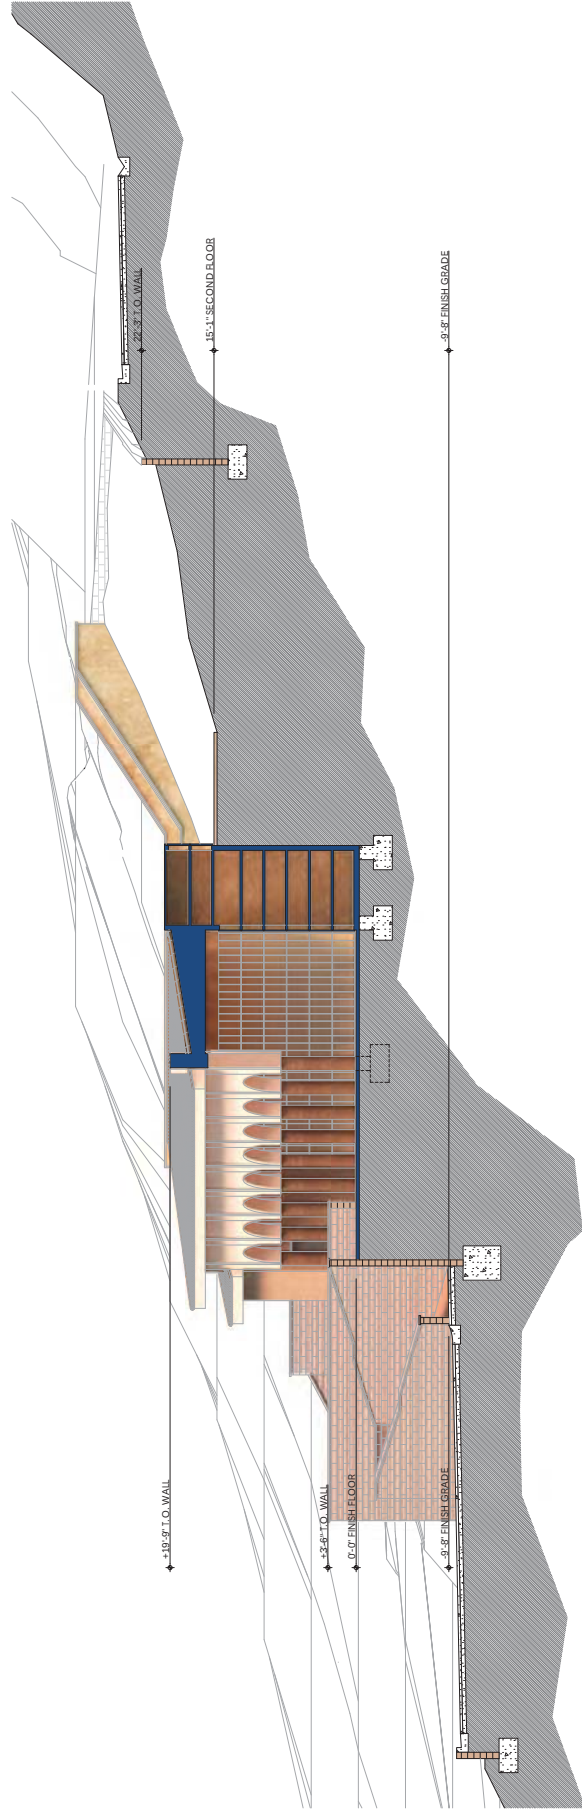

SECTION - MIDDLE
SCALE: 3/16" = 1'-0"



Client: **Holt Architects**
Olive Wood Memorial Park
 3300 Central Avenue
 Riverside, CA 92506

Architect: **Holt Architects**
Olive Wood Memorial Park - SD-300
 New Mausoleum
 Building Sections
 Scale: 3/16" = 1'-0"
 Date: 06.08.2018






OLIVEWOOD MEMORIAL PARK
MAUSOLEUM - VIEW FROM RIVERSIDE FREEWAY





OLIVEWOOD MEMORIAL PARK
MAUSOLEUM - VIEW FROM RIVERSIDE FREEWAY

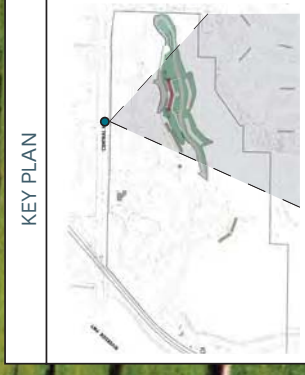

OLIVEWOOD MEMORIAL PARK
MAUSOLEUM - VIEW FROM CENTRAL AVENUE





OLIVEWOOD MEMORIAL PARK
MAUSOLEUM - VIEW FROM CENTRAL AVENUE

