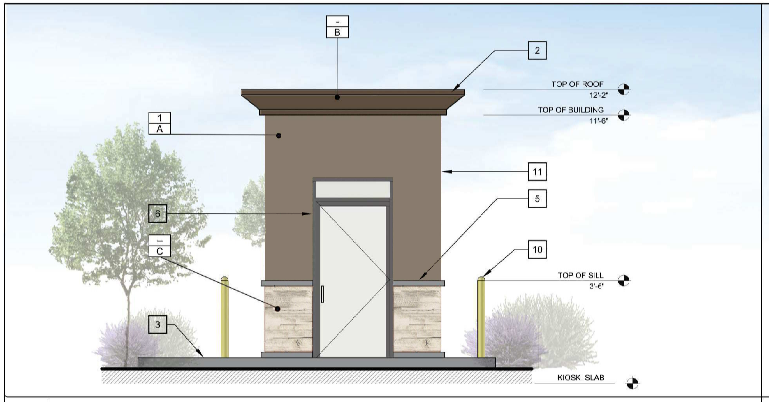

4 NORTH ELEVATIONS SCALE: 3/8" = 1'-0"

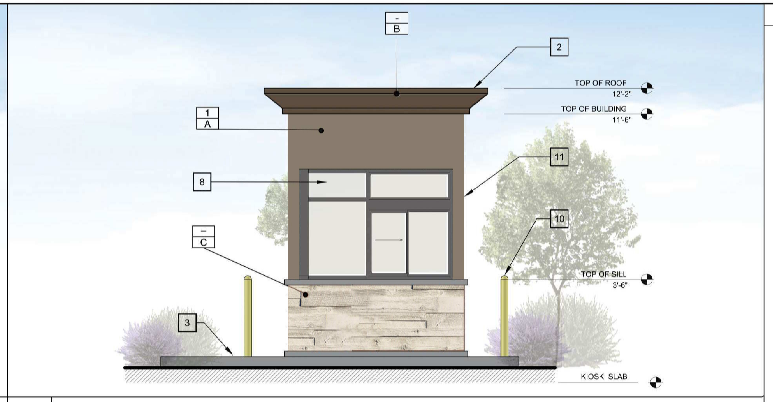

3 SOUTH ELEVATIONS SCALE: 3/8" = 1'-0"

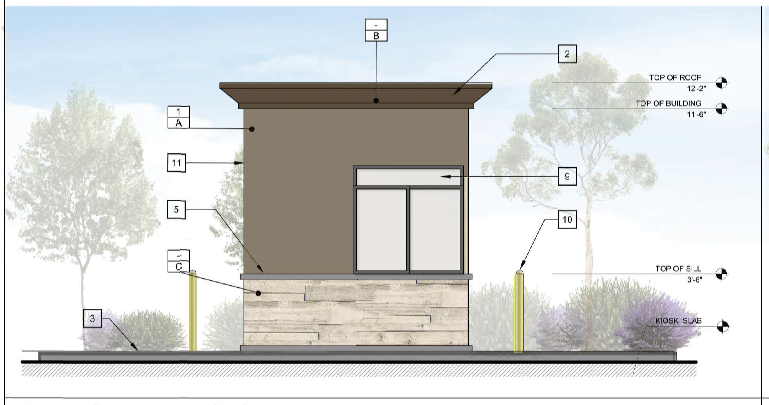

5 WEST ELEVATIONS SCALE: 3/8" = 1'-0"

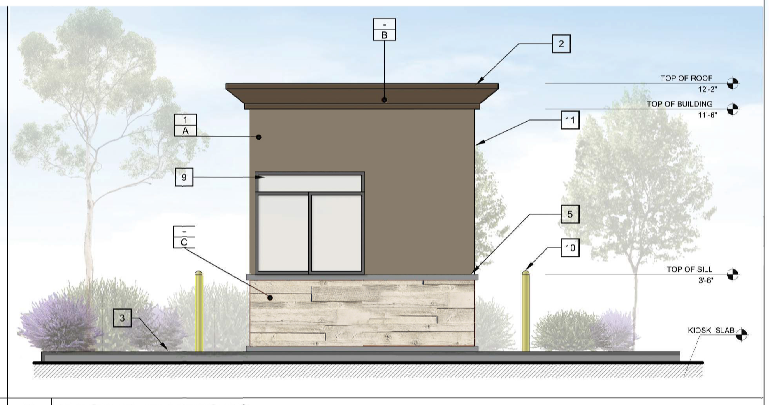

2 EAST ELEVATIONS SCALE: 3/8" = 1'-0"

KEYED NOTES

1. EXTERIOR STUCCO TO BE PAINTED
2. 8" CANOPY (ACM CANOPY TO BE PAINTED)
3. 6" POC FOUNDATION.
4. ACCESS DOOR
5. STONE MOLDING CHISELED STONE SILL – LIGHT GREY BY CORONADO STONE
6. ACCESS DOOR
7. TESORO COTTO TILE & STONE CCTO EXTERIOR FINISH CCDCOTTOZZX20EXT
8. ACCESS SERVICE WINDOW
9. WINDOW
10. 42" HIGH BOLLARD
11. MASONRY WALL

EXTERIOR COLORS & FINISHES

A – SHERWIN WILLIAMS PAINT #SW 6368 – NAPERY

E – SHERWIN WILLIAMS PAINT #SW 7034 – STATUS BRONZE

C – VINTAGE FARMS - COVERWOOD EL DORADO STONE

SHERWIN WILLIAMS PAINT #SW 7032 – WARM STONE

SHERWIN WILLIAMS PAINT #SW 7034 – STATUS BRONZE

VINTAGE FARMS - COVERWOOD EL DORADO STONE

Rev. #	Date	Description

6008-6080 VAN BUREN BLVD.
RIVERSIDE, CA 92503

KIOSK ELEVATION

Job #: M - 1075
Scale: 08/29/22
Date: AS NOTED
Drawn By: SPD

KE