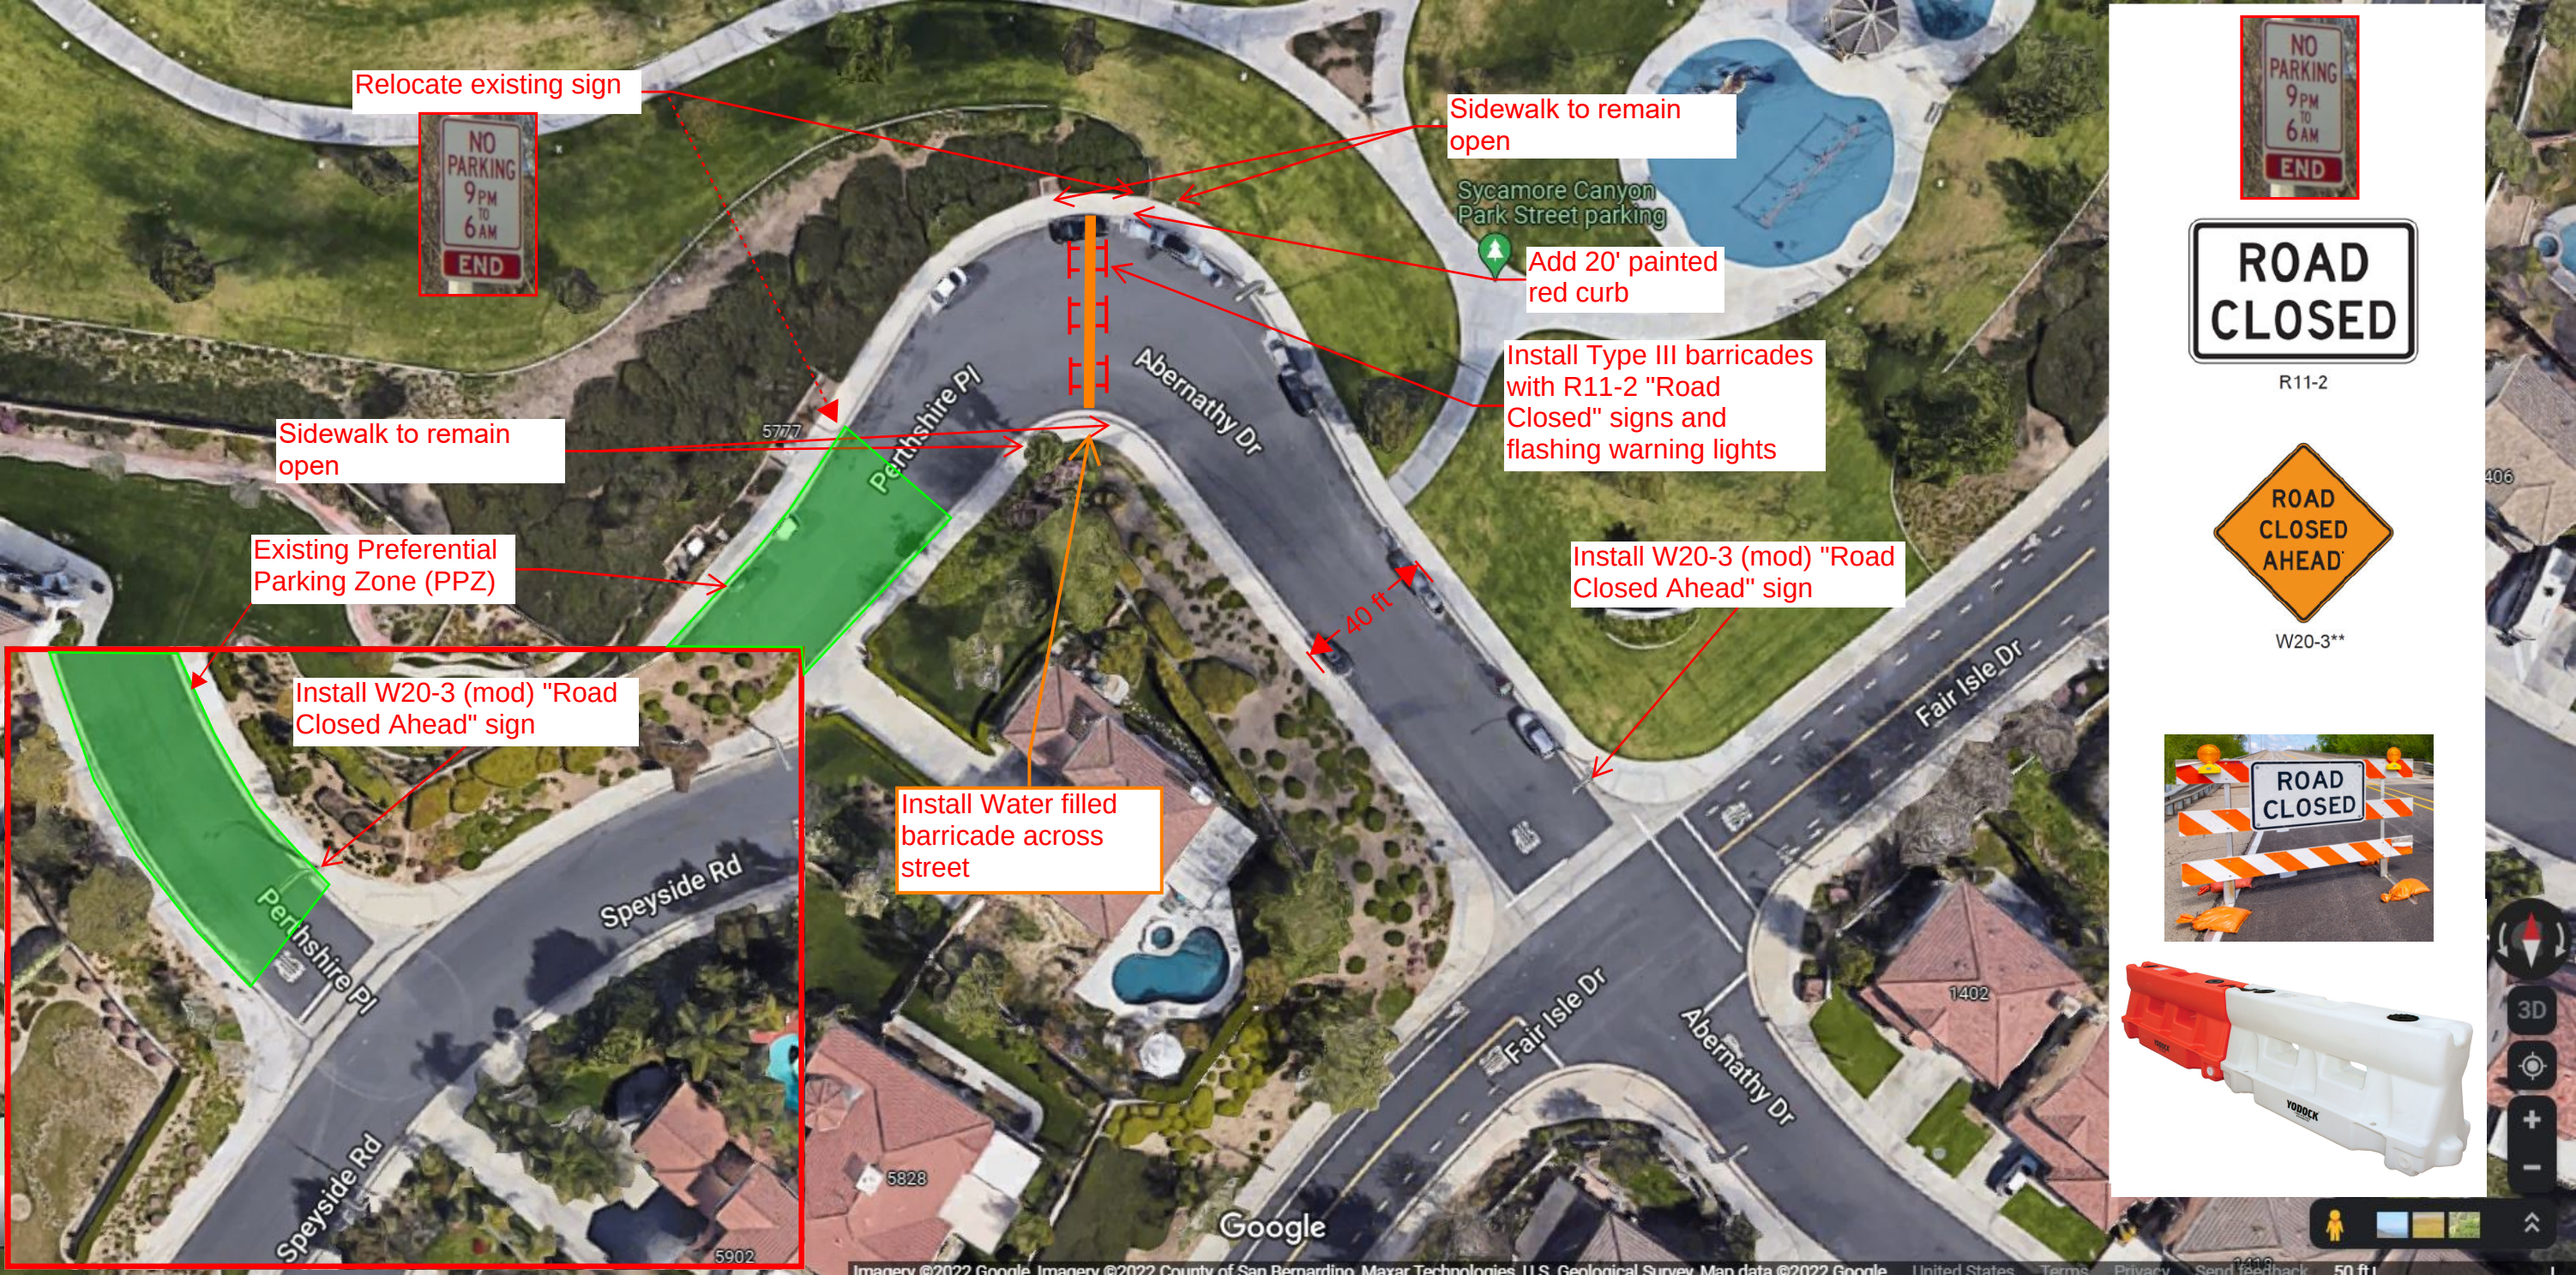
Relocate existing sign
NO PARKING 9PM TO 6AM END
Sidewalk to remain open
Sycamore Canyon Park Street parking
Add 20' painted red curb
Install Type III barricades with R11-2 "Road Closed" signs and flashing warning lights
Sidewalk to remain open
Perthshire Pl
Abernathy Dr
5777
Existing Preferential Parking Zone (PPZ)
Install W20-3 (mod) "Road Closed Ahead" sign
40 ft
Install W20-3 (mod) "Road Closed Ahead" sign
Fair Isle Dr
Install Water filled barricade across street
Speyside Rd
Perthshire Pl
Speyside Rd
Fair Isle Dr
Abernathy Dr
1402
5828
5902
Google
Imagery ©2022 Google, Imagery ©2022 County of San Bernardino, Maxar Technologies, U.S. Geological Survey, Map data ©2022 Google
NO PARKING 9PM TO 6AM END
ROAD CLOSED
R11-2
ROAD CLOSED AHEAD
W20-3**
ROAD CLOSED