ELECTRIC VEHICLE CHARGING SITE PLAN

SITE HOST NAME: CITY OF RIVERSIDE

PROPERTY NAME: UNIVERSITY AVE & MARKET ST

DATE: 1/8/25

ADDRESS: 3750 UNIVERSITY AVE

PDM NAME: JEEVES NATH

CITY,STATE ZIP: RIVERSIDE, CA 92501

PDM PHONE: 571-352-6060

SITE ID: 240378

UTILITY: CITY OF RIVERSIDE

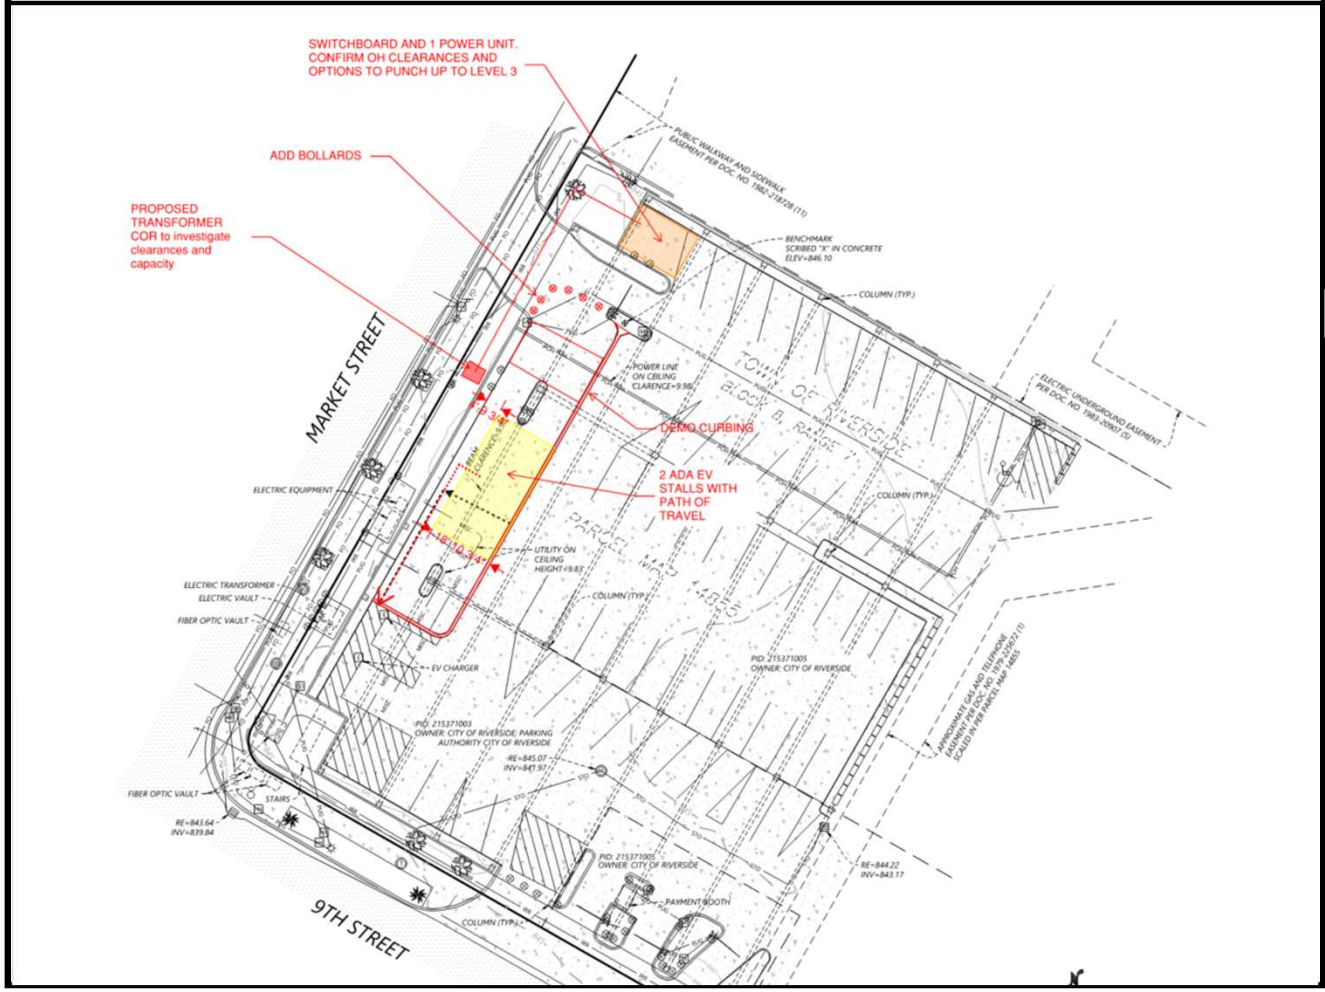

PROJECT INFORMATION	
EVCS CONFIGURATION	8 DCFCs X 350B-KW
# OF STALLS FOR EV STALLS	9
# OF STALLS FOR EQUIPMENT	3
TOTAL # OF STALLS REQUIRED	12
LAYOUT TYPE	METRO ANGLED BACK TO BACK + ADA
PULL THRU	NO
BESS	NO
SECURITY CAMERAS	YES
SOLAR CANOPY	NO
FLOOD PLAIN ZONE	NO

VICINITY MAP

LEGEND							
	EXIST.POWERSOURCE		POSSIBLE EASEMENT		EQUIP. PAD		SURVEY AREA
	NEW TRANSFORMER		SECONDARY RUN		EV SPACES		ADA PATH OF TRAVEL
	FUTURE EV SPACES						

REFERENCE IMAGES – GARAGE ONLY

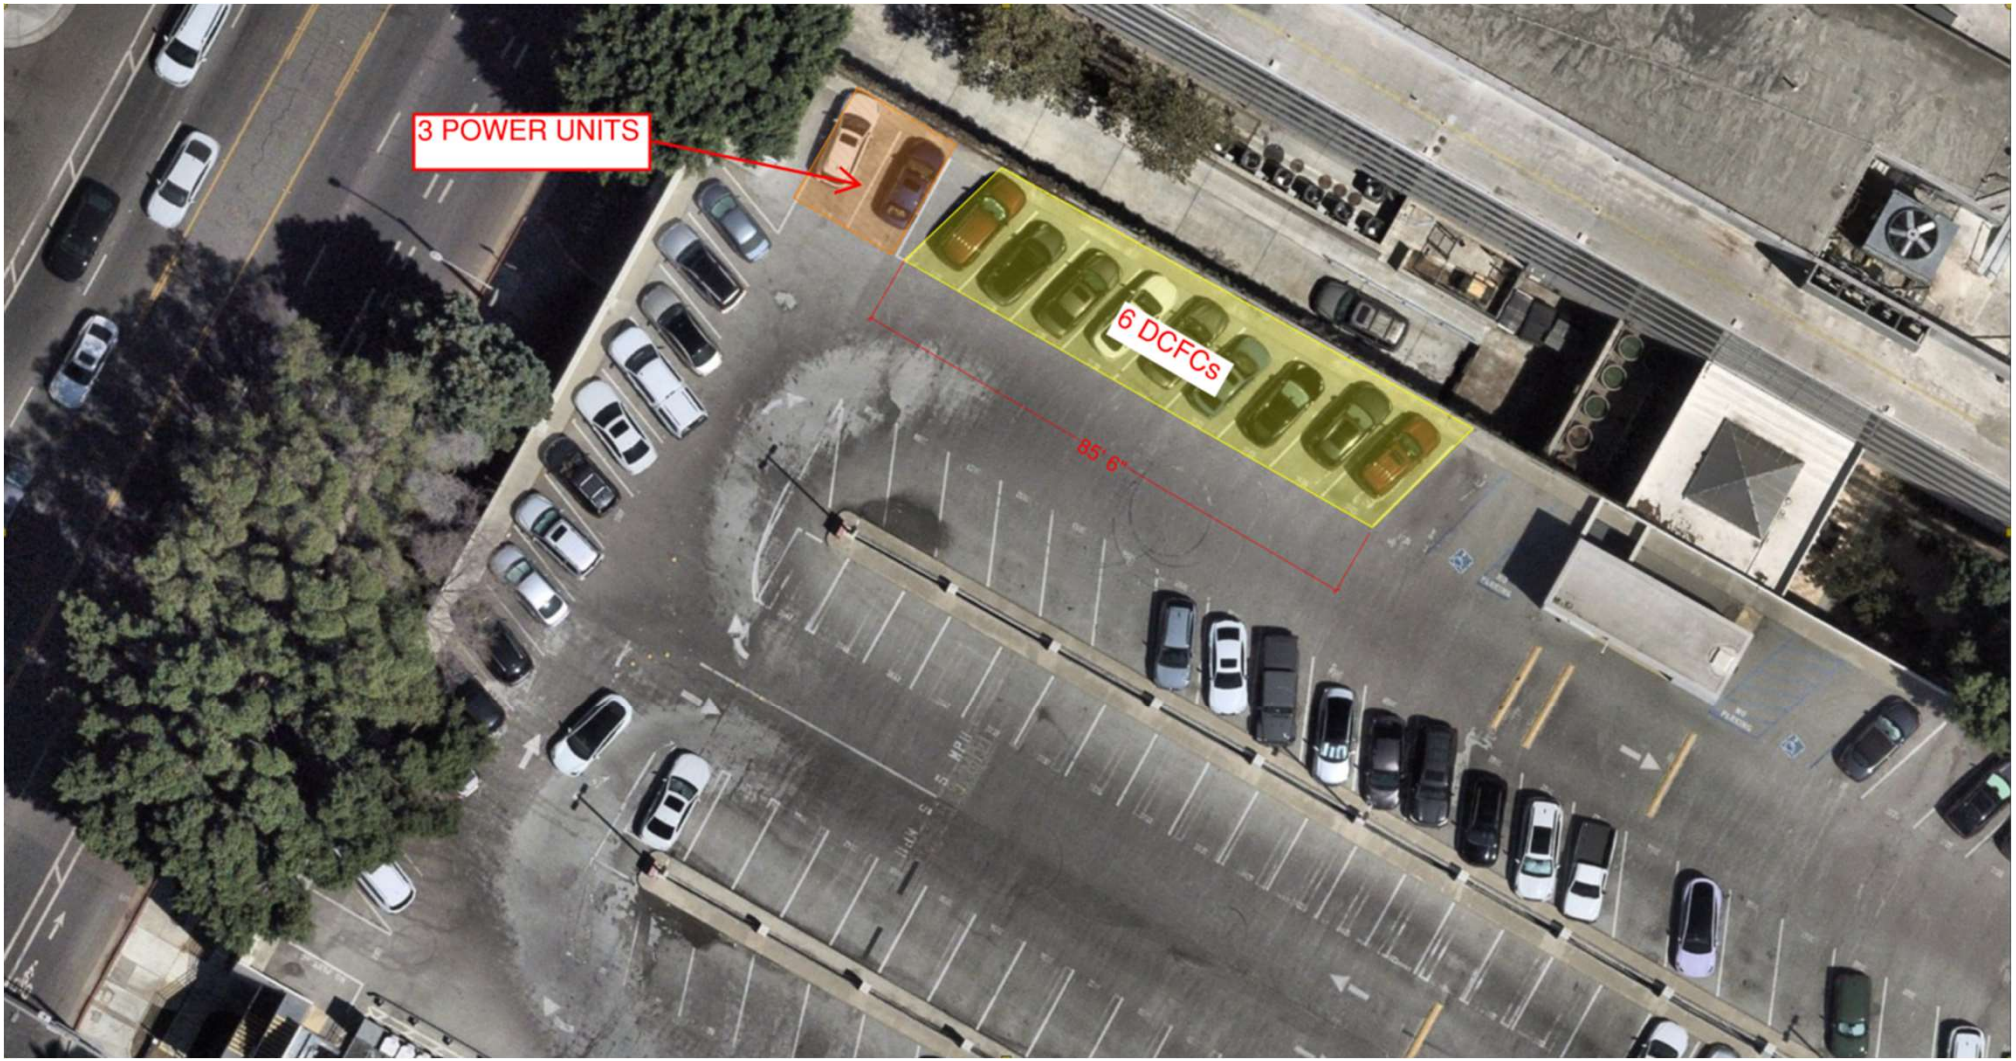

LEGEND	EQUIPMENT PAD		EV SPACES		NEW TRANSFORMER	