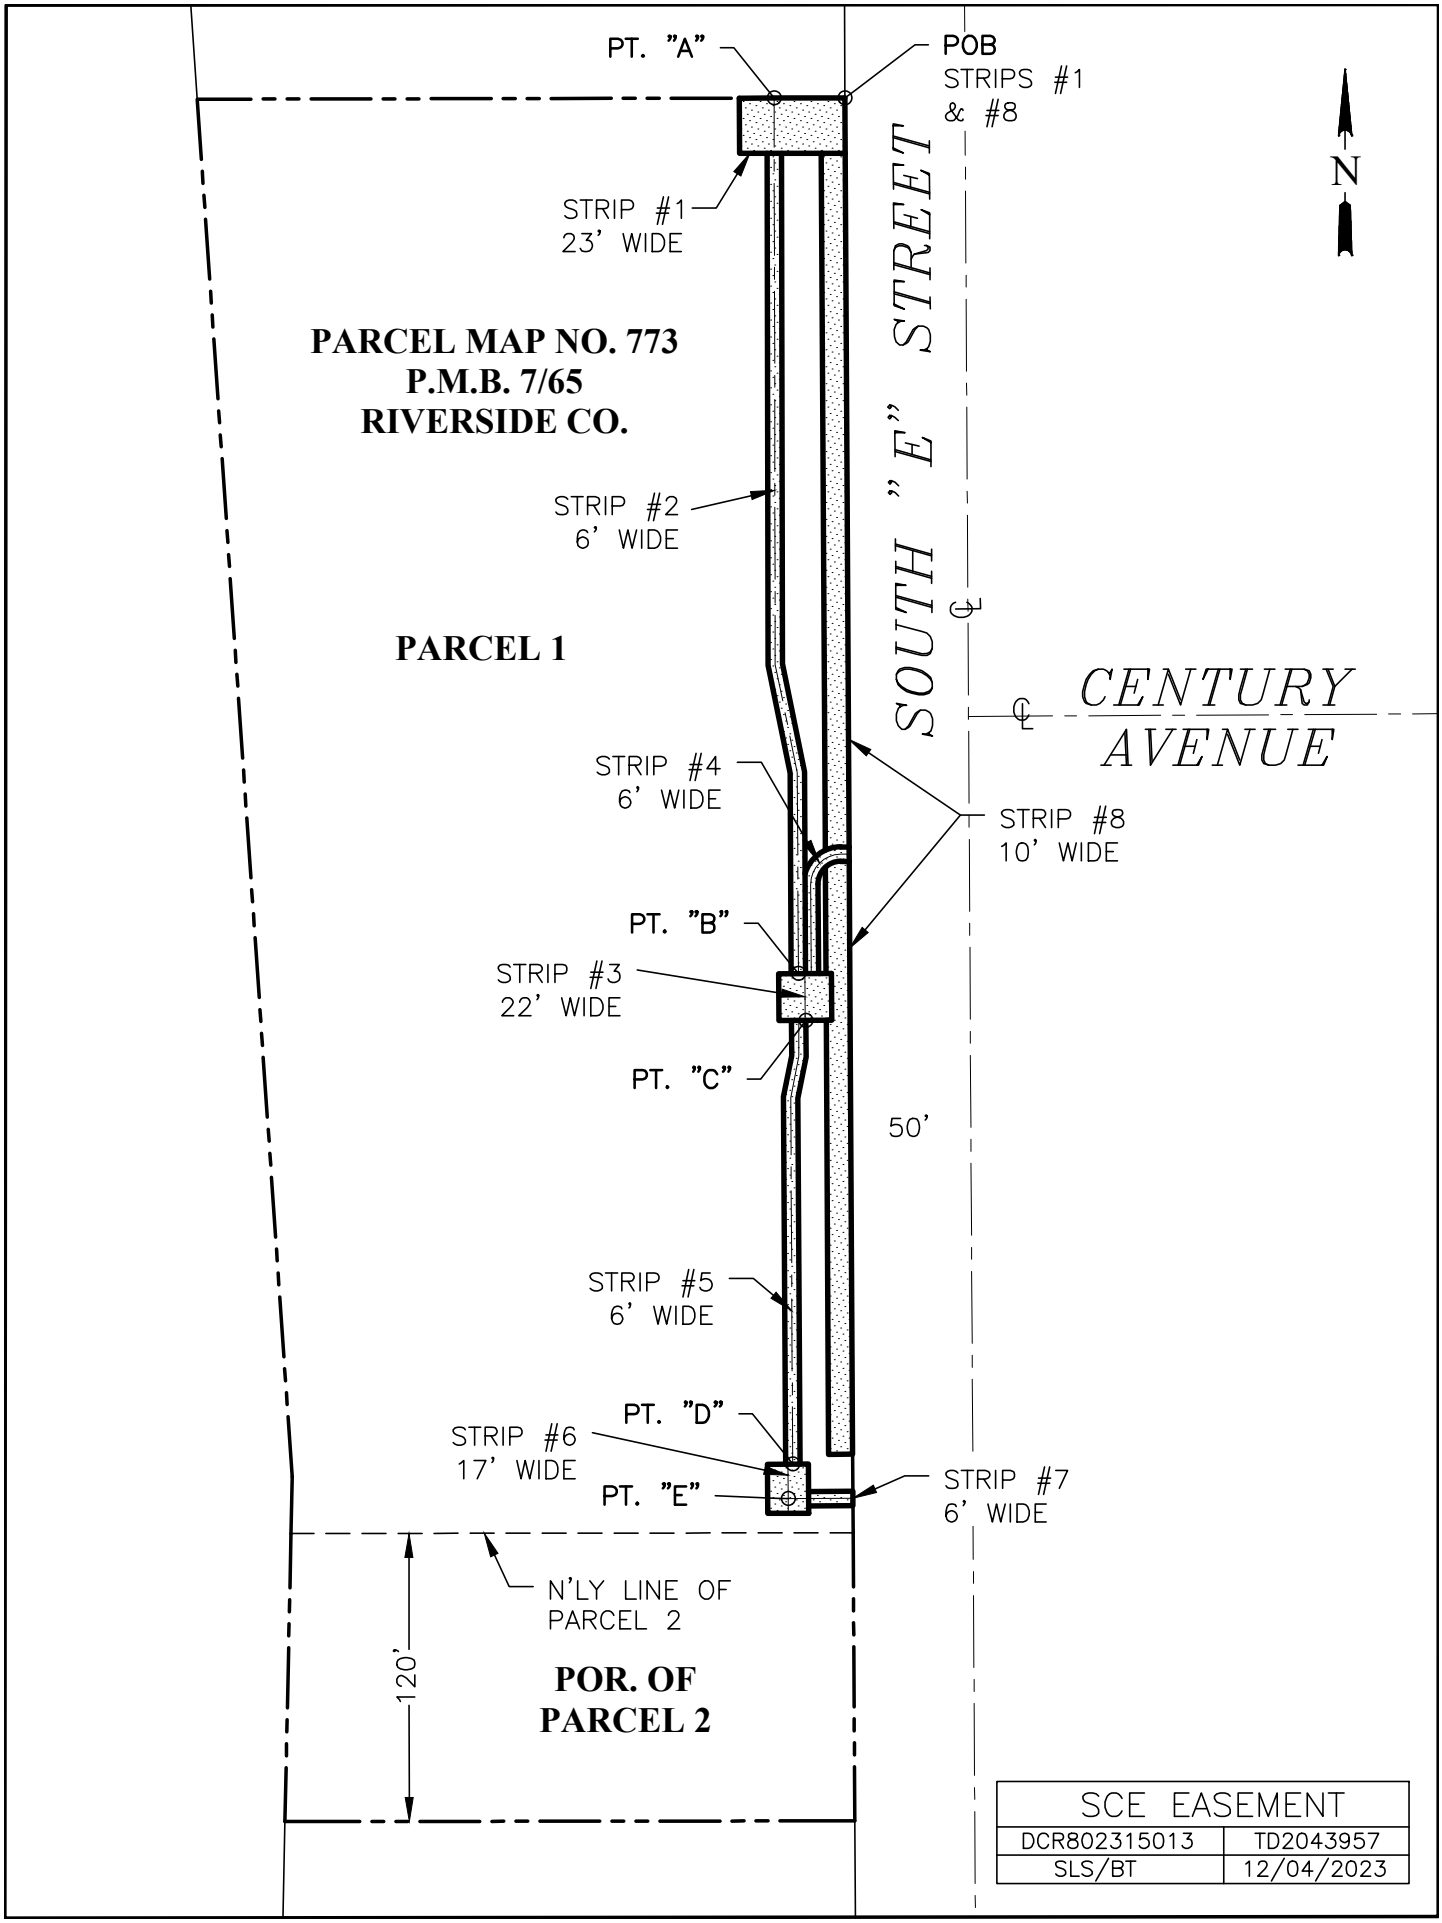
PT. "A"
POB
STRIPS #1
& #8
N
STRIP #1
23' WIDE
PARCEL MAP NO. 773
P.M.B. 7/65
RIVERSIDE CO.
SOUTH "E" STREET
STRIP #2
6' WIDE
PARCEL 1
℄
CENTURY
AVENUE
STRIP #4
6' WIDE
STRIP #8
10' WIDE
PT. "B"
STRIP #3
22' WIDE
PT. "C"
50'
STRIP #5
6' WIDE
PT. "D"
STRIP #6
17' WIDE
PT. "E"
STRIP #7
6' WIDE
N'LY LINE OF
PARCEL 2
120'
POR. OF
PARCEL 2
SCE EASEMENT
DCR802315013
TD2043957
SLS/BT
12/04/2023